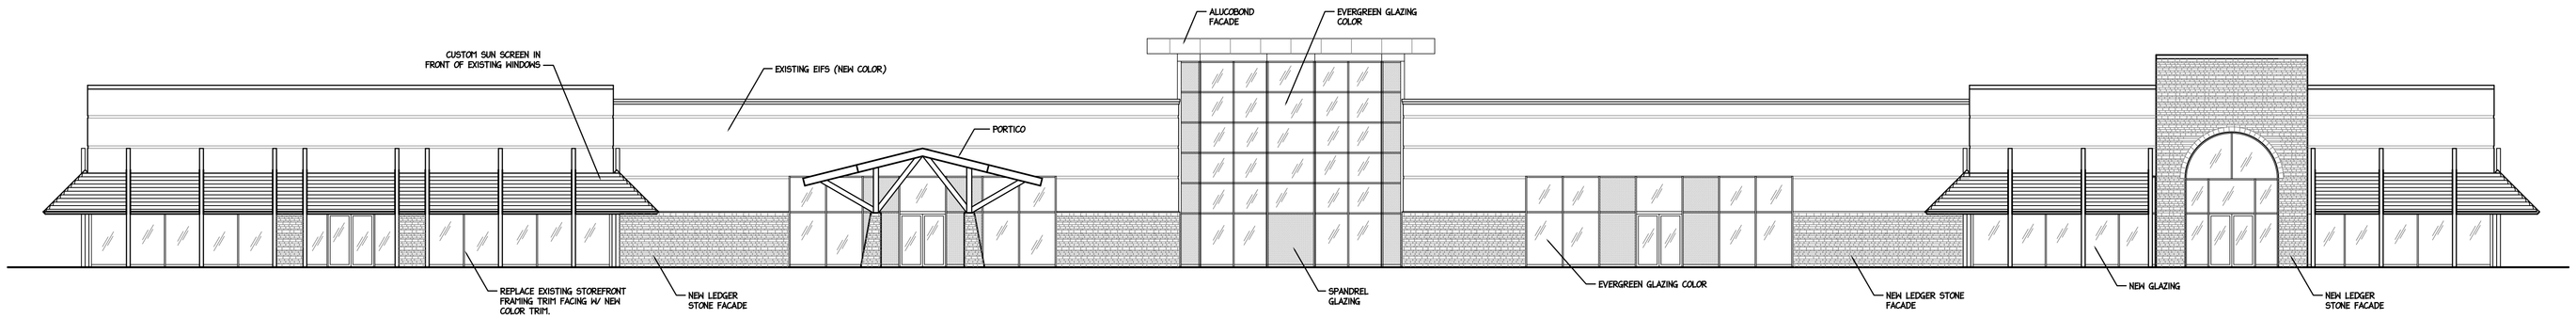

2 / A100 / A100 FRONT ELEVATION
3/32"=1'-0"

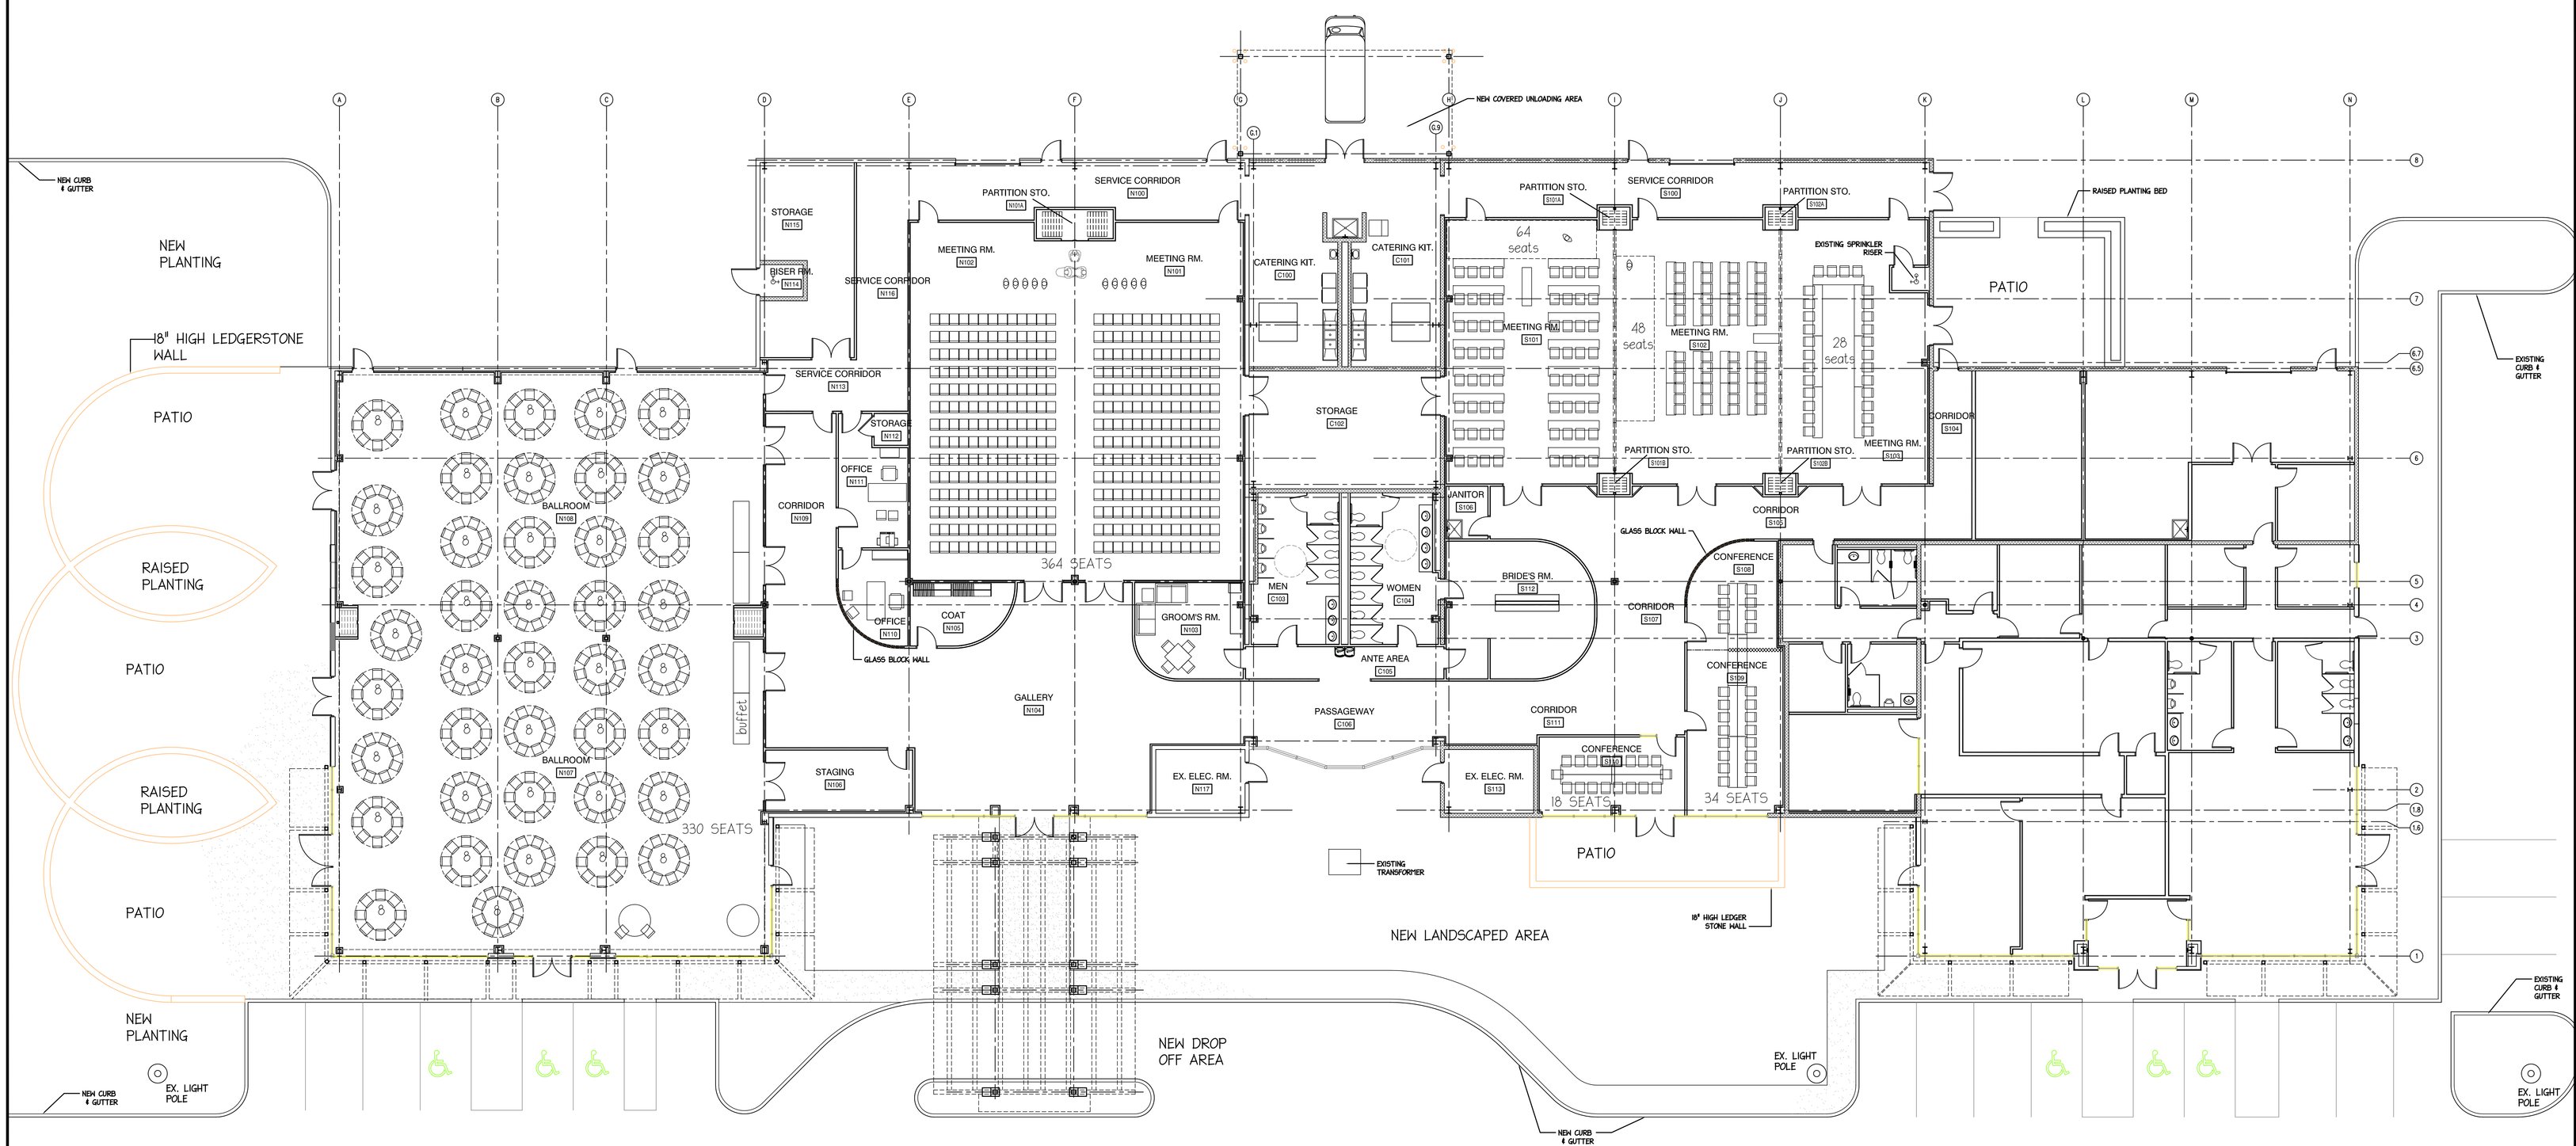

1 / A100 / A100 FLOOR PLAN
3/32"=1'-0"

LOCATION	DATE	BY	APP.

REVISIONS

APPROVALS

PRINCIPAL-IN-CHARGE
NAME

PROJECT ARCHITECT/ENGINEER
NAME

ARCHITECT OF RECORD
NAME

SITE ENGINEERING
NAME

STRUCTURAL ENGINEERING
NAME

MECHANICAL ENGINEERING
NAME

ELECTRICAL ENGINEERING
NAME

DRAWN: KRC
DESIGNED: KRC
CHECKED:TRZ

THIS DRAWING AND THE DESIGN SHOWN THEREON ARE THE PROPERTY OF CARLISLE ASSOCIATES INC. THE REPRODUCTION, COPYING OR USE OF THIS DRAWING WITHOUT THEIR WRITTEN CONSENT IS PROHIBITED AND ANY INFRINGEMENT WILL BE SUBJECT TO LEGAL ACTION. © 2011 C.A.I.

CARLISLE ASSOCIATES
ARCHITECTS ENGINEERS
1015 GERVAIS STREET
COLUMBIA, SOUTH CAROLINA
29201 803-252-3232

PROJECT TITLE
THE CONFERENCE CENTER AT THE GATEWAY
CHESTER COUNTY, SOUTH CAROLINA

SHEET TITLE
PROPOSED FLOOR PLAN

FILE NAME: C320 Plan.dwg
DATE: 10/31/11

SHEET NUMBER
A100
-

1 OF 1 SHEETS